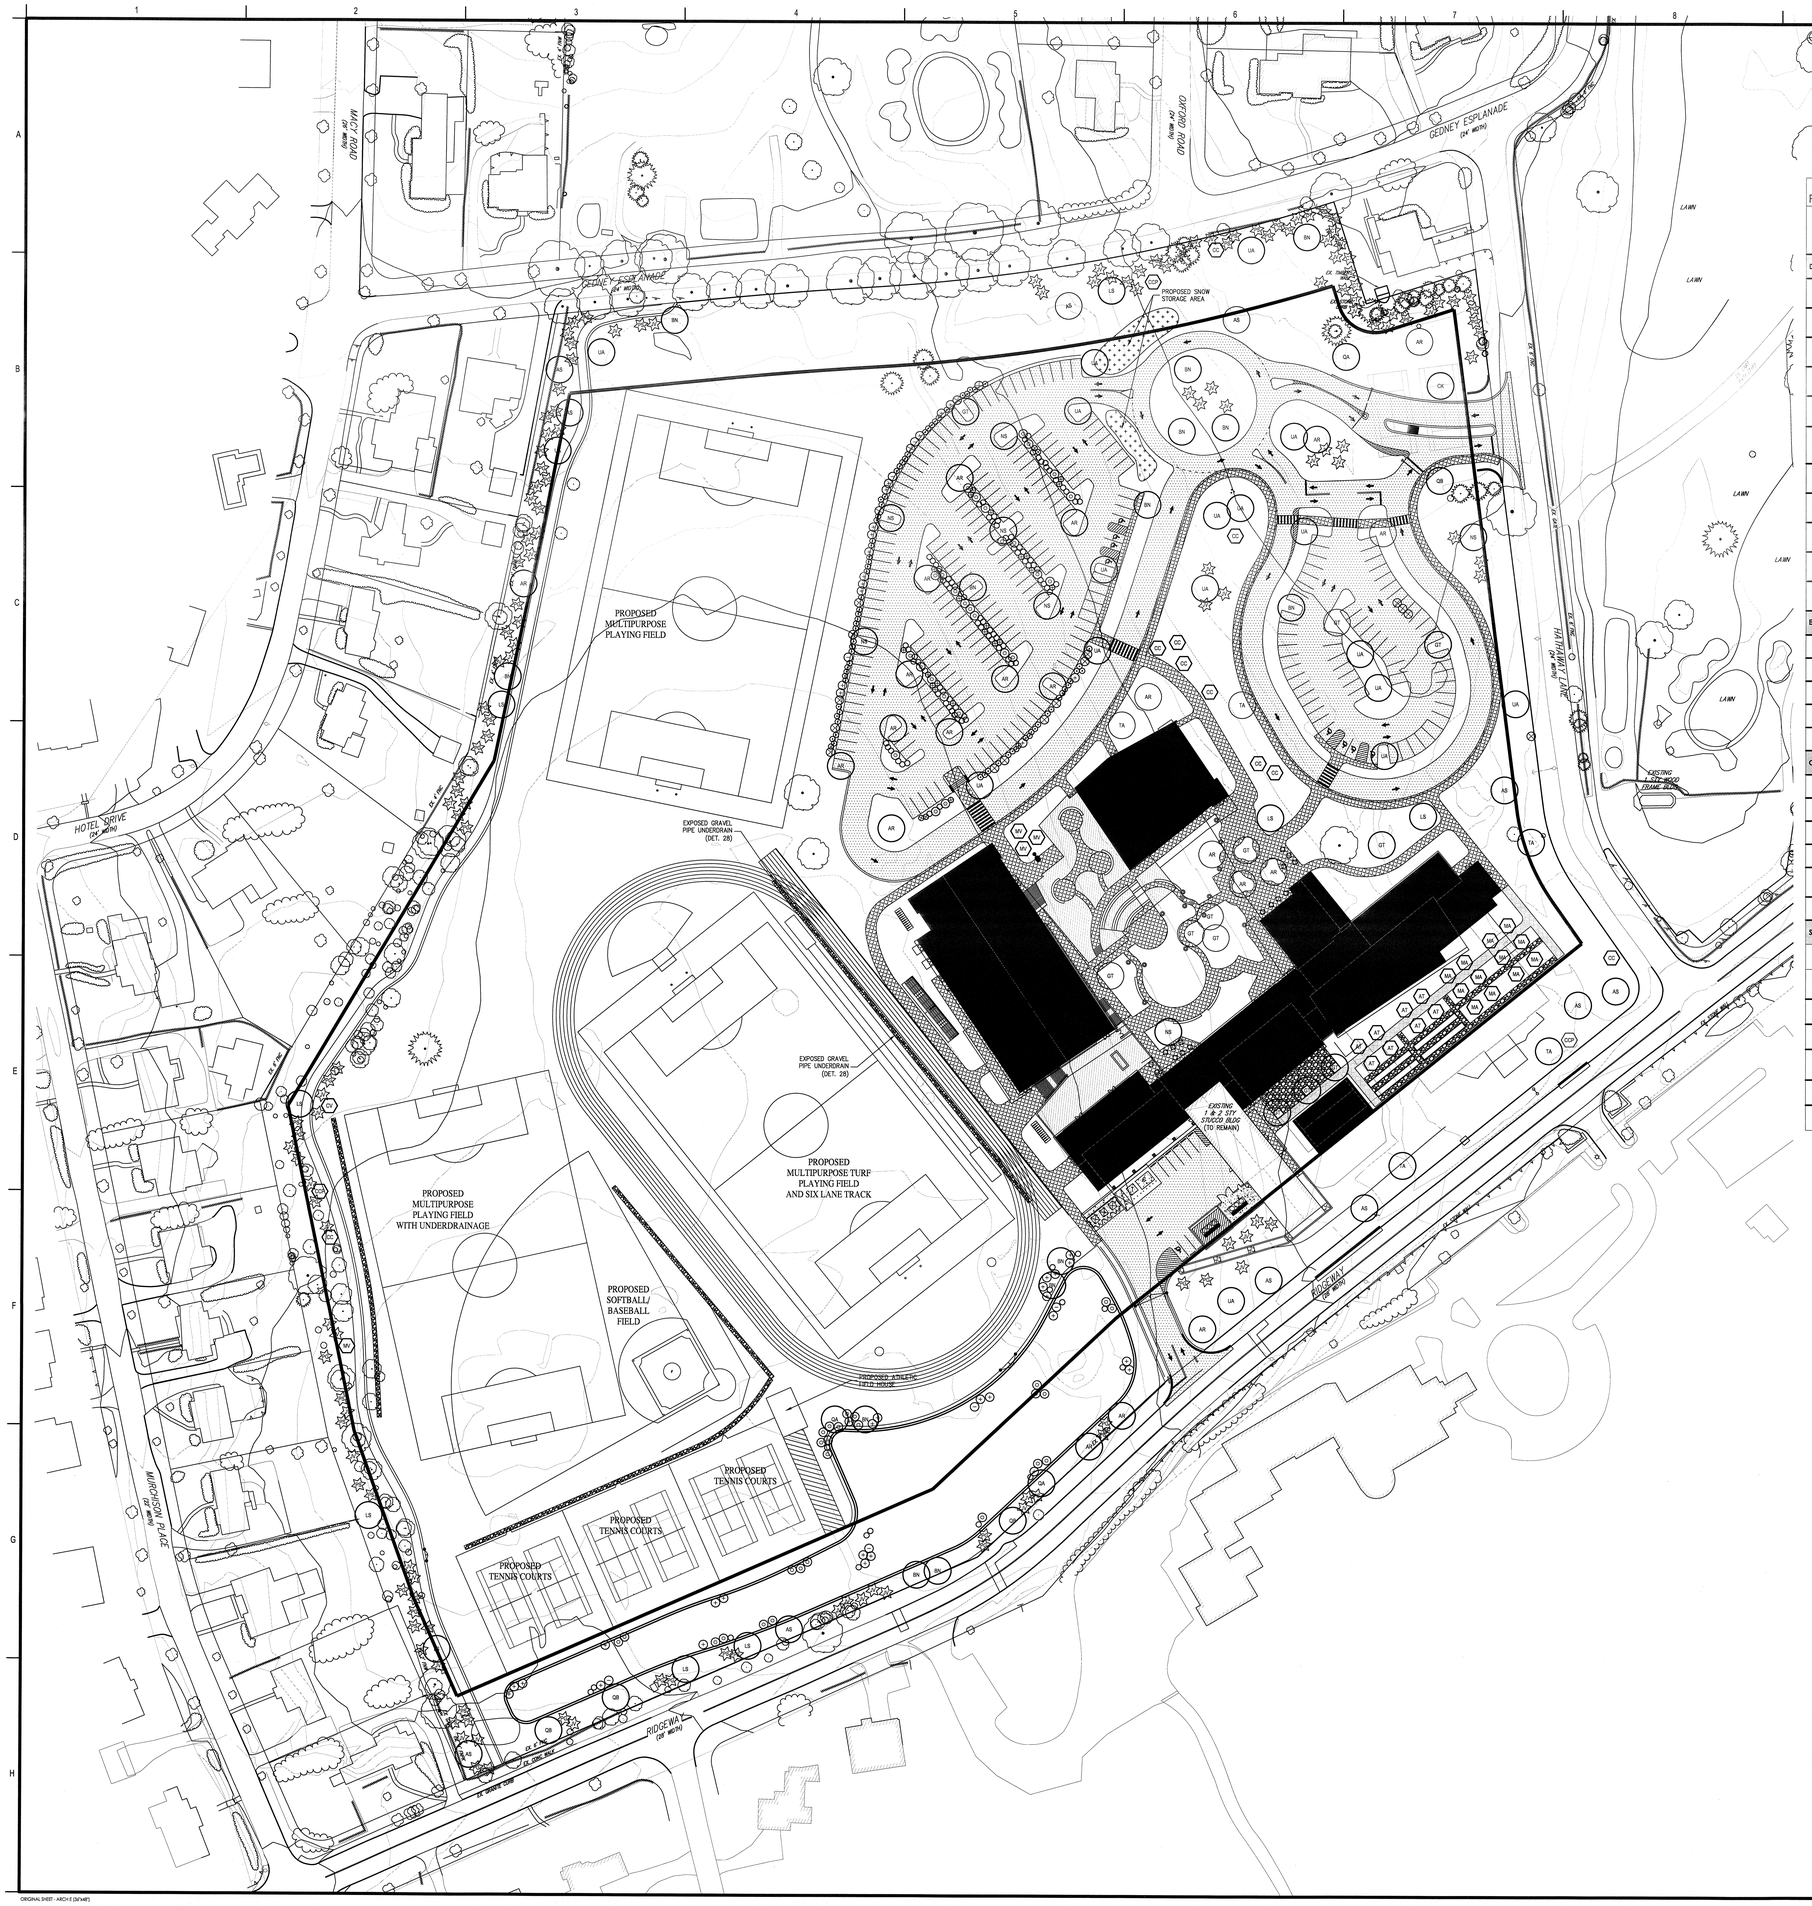

Plant Schedule

Key	Quantity	Plant: Botanical Name	Common Name	Size	Container
Deciduous Shade Trees					
AR	21	Acer rubrum 'October Glory'	October Glory Red Maple	3" - 3 1/2" cal.	B&B
AS	11	Acer saccharum 'Legacy'	Sugar Maple	3" - 3 1/2" cal.	B&B
BN	14	Betula nigra 'Cully'	Heritage River Birch	3" - 3 1/2" cal.	B&B
CK	1	Cladrastis kentukea	Yellowwood	3" - 3 1/2" cal.	B&B
GT	11	Gleditsia triacanthos inermis 'Speczam'	Speczam Thornless Honeylocust	3" - 3 1/2" cal.	B&B
LS	9	Liquidambar styraciflua 'Rotundiloba'	Rotundiloba Sweet Gum	3" - 3 1/2" cal.	B&B
NS	7	Nyssa sylvatica	Black Tupelo	3" - 3 1/2" cal.	B&B
TA	5	Tilia americana 'Redmond'	Redmond Linden	3" - 3 1/2" cal.	B&B
QA	3	Quercus alba	White Oak	3" - 3 1/2" cal.	B&B
QB	4	Quercus bicolor	Swamp White Oak	3" - 3 1/2" cal.	B&B
UA	18	Ulmus americana 'Valley Forge'	Valley Forge American Elm	3" - 3 1/2" cal.	B&B
Evergreen Trees					
	5	Abies fraseri	Fraser Fir	8' - 10' ht.	B&B
	9	Chamaecyparis thyoides	Atlantic White Cedar	8' - 10' ht.	B&B
	76	Juniperus virginiana	Eastern Red Cedar	8' - 10' ht.	B&B
	52	Picea glauca	White Spruce	8' - 10' ht.	B&B
	28	Pinus strobus	White Pine	8' - 10' ht.	B&B
Ornamental Trees					
MA	12	Malus, species and variety TBD	Apple Tree	8' - 10' ht.	B&B
AT	9	Asimina triloba	Common Pawpaw	8' - 10' ht.	B&B
CC	10	Cercis canadensis	Eastern Redbud	2 1/2 - 3" cal.	B&B
CV	1	Crataegus viridis 'Winter King'	Winter King Hawthorn	2 1/2 - 3" cal.	B&B
CCP	2	Carpinus caroliniana 'Palisade'	Palisade American Hornbeam	2 1/2 - 3" cal.	B&B
MG	4	Magnolia virginiana 'Henry Hicks'	Henry Hicks Magnolia	2 1/2 - 3" cal.	B&B
Shrubs					
	52	Aronia melanocarpa	Black Chokeberry	4' ht.	#5 cont.
	18	Hydrangea quercifolia 'Snow Queen'	Snow Queen Hydrangea	4' ht	#5 cont.
	73	Ilex glabra	Inkberry	5' ht.	#7 cont.
	42	Ilex verticillata 'Winter Red'	Winter Red Winterberry	3' ht.	#5 cont.
	7	Ilex verticillata 'Southern Gentleman	Southern Gentleman Winterberry	3' ht.	#5 cont.
	105	Myrica pensylvanica	Bayberry	6' ht.	#10 cont.
	27	Rhododendron atlanticum	Coastal Azalea	3' ht.	#5 cont.

Planting Notes

1. Specific plant species and cultivars are subject to change pending final design document for DOB submission.Location, quantity, size, and type of plant (deciduous tree, evergreen tree, shrub, etc.) will not change.

Stantec

Stantec Architecture and Engineer LLC
400 Morgan Center
101 East Diamond Street
Butler, PA 16001
Tel: 724-285-4761 / Fax: 724-285-6815
www.stantec.com

Copyright Reserved

The Contractor shall verify and be responsible for all dimensions. DO NOT scale the drawing - any errors or omissions shall be reported to Stantec without delay.
The Copyrights to all designs and drawings are the property of Stantec. Reproduction or use for any purpose other than that authorized by Stantec is forbidden.

Consultants

Site Development and Civil Engineering

John Meyer Consulting, PC
120 Bedford Road
Armonk, NY 10504
phone: 914-273-5225
fax: 914-273-2102

Key Plan

Revision	YYYY.MM.DD
Rev 2 - Draft for White Plains Review	2015.10.31
Rev 1 - Draft for White Plains Review	2015.06.01
Rev 0 - Not for Construction	2014.09.29
Issued	YYYY.MM.DD

Permit-Seal

NOT FOR CONSTRUCTION

Client/Project

French - American School of New York
Ridgeway Campus

100% Construction Documents

336 Ridgeway
White Plains, NY 10605

Title

Landscape Plan, Trees and Shrubs

Project No.
218010579

Scale
1" = 50'

Revision
2016.10.31

Drawing No.
L101

ORIGINAL SHEET - ARCH E (36"x48")

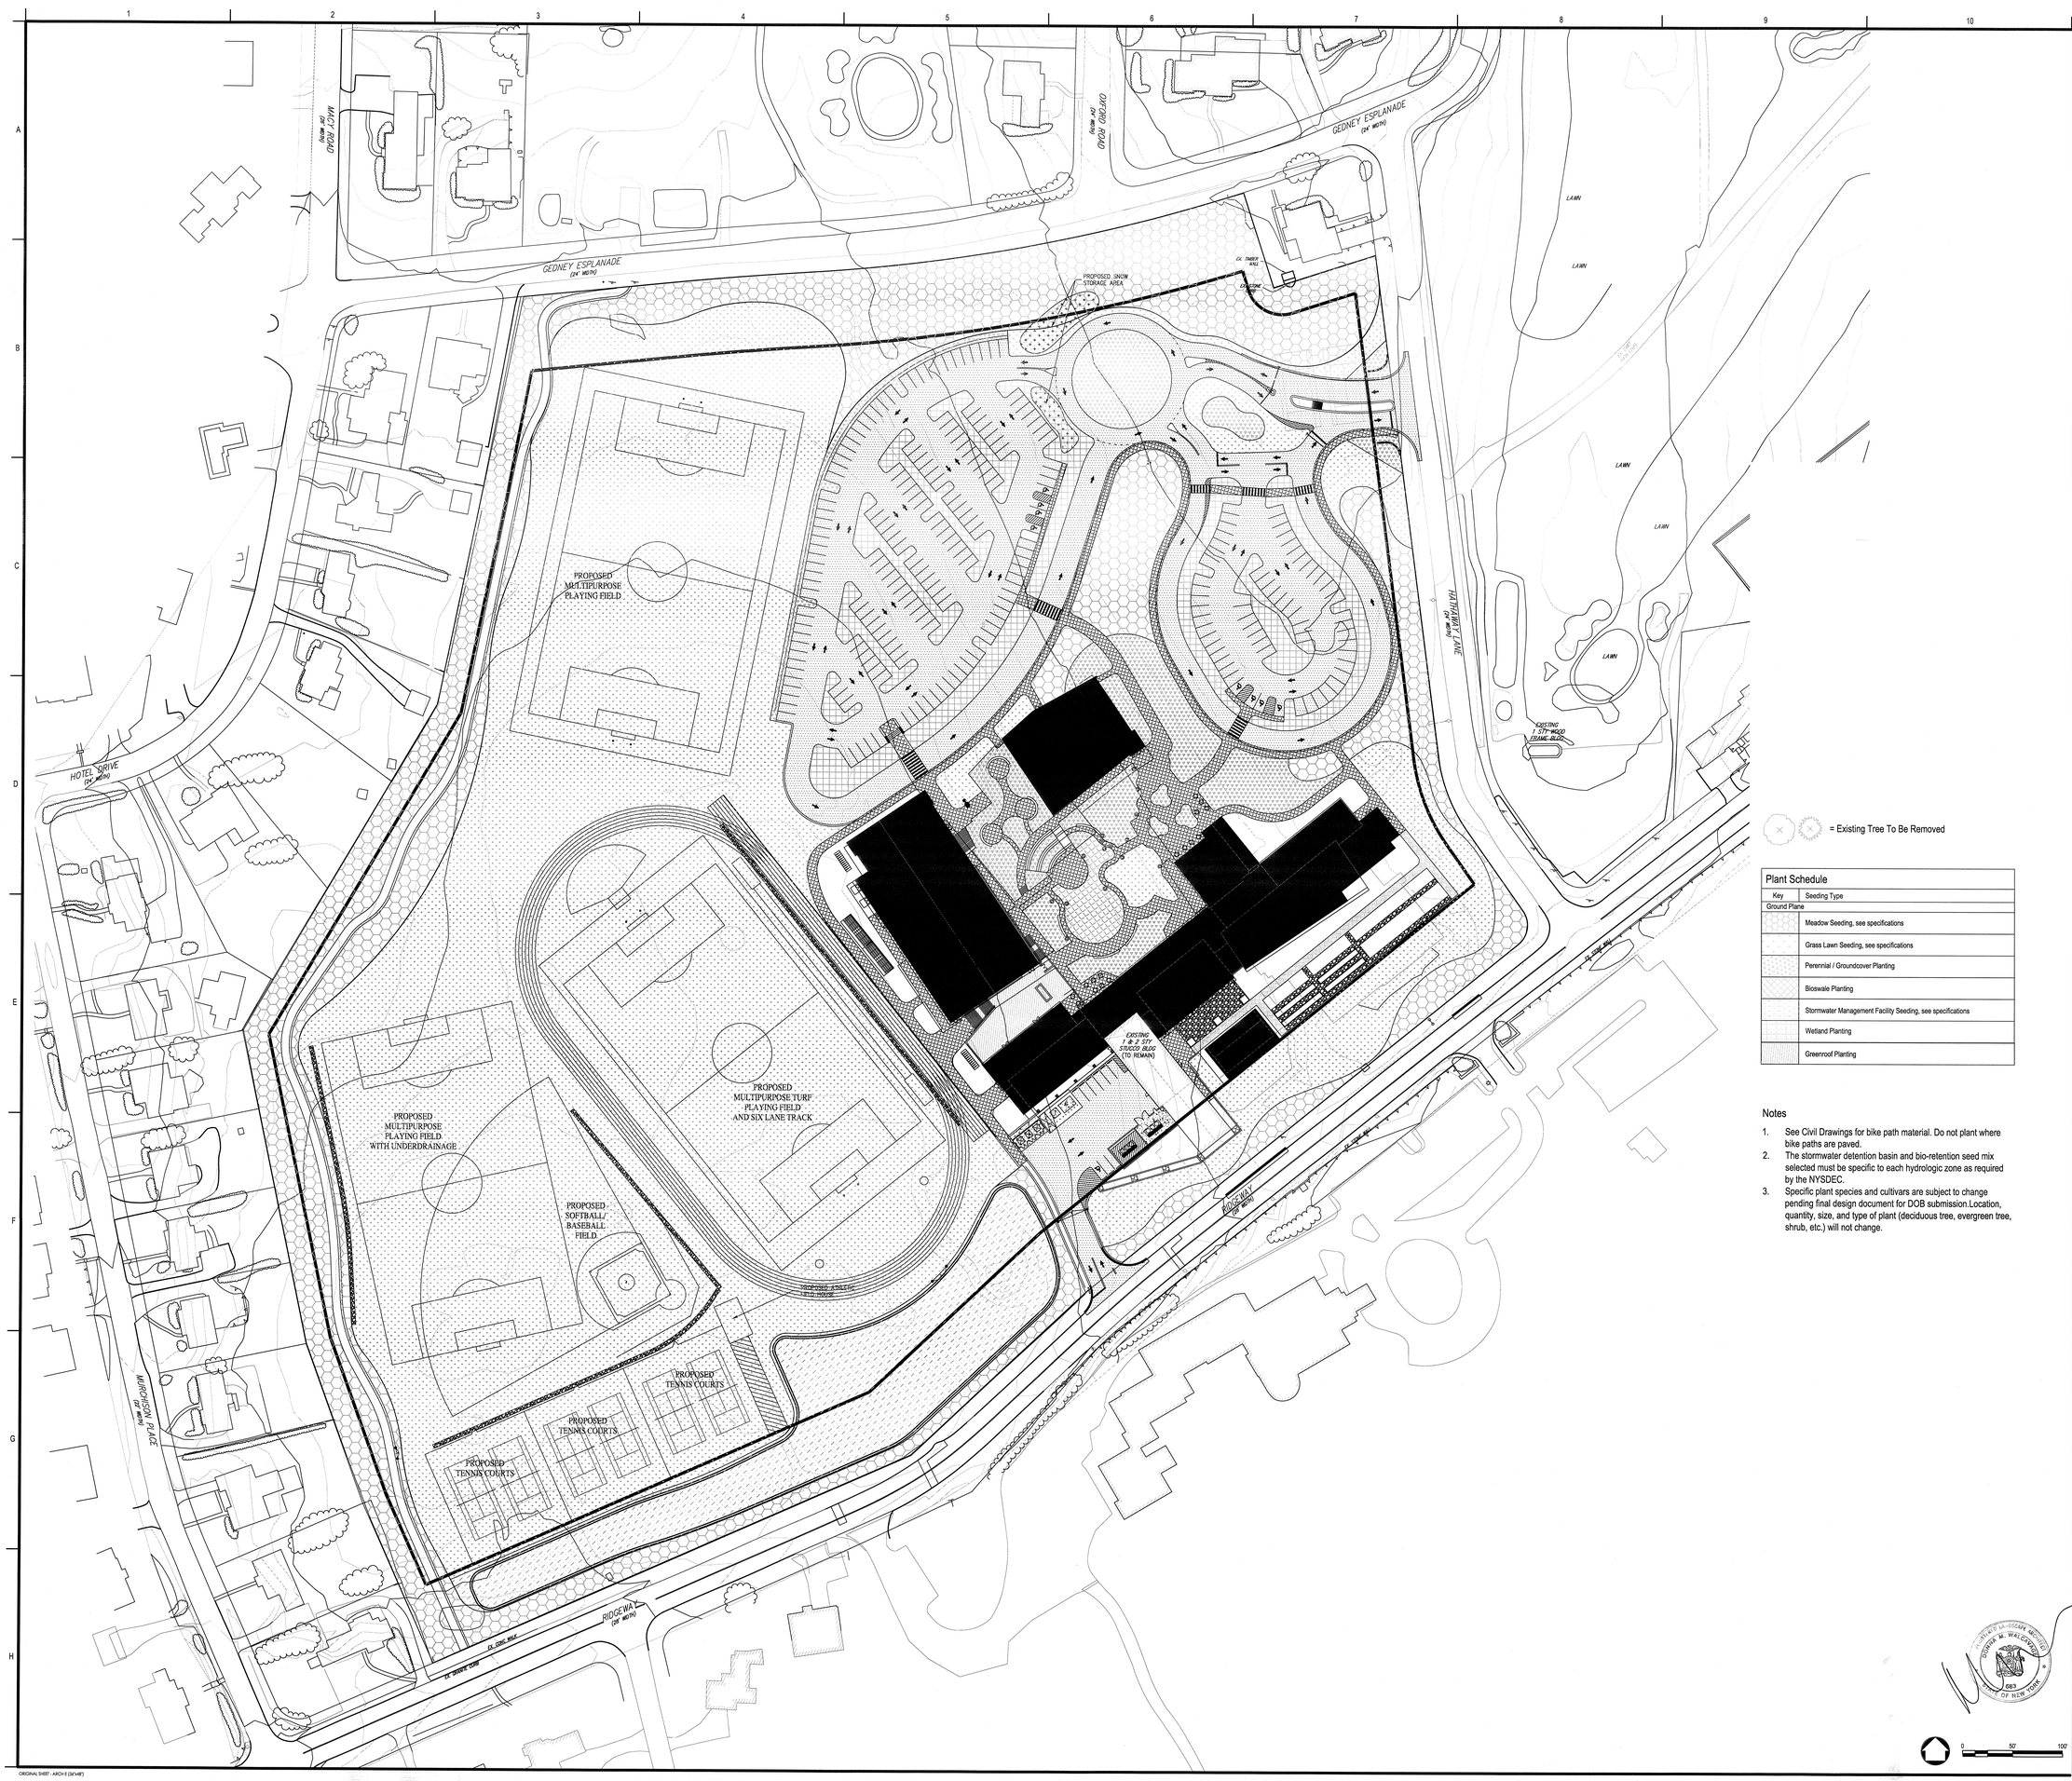
GEDNEY ESPLANADE (24' WIDTH)
MACY ROAD 24' WIDTH
OVERLOOK ROAD 24' WIDTH
HATHAWAY LANE 24' WIDTH
HOTEL DRIVE (24' WIDTH)
MURDOCK ROAD 30' WIDTH
RIDGEWAY (30' WIDTH)
PROPOSED SNOW STORAGE AREA
PROPOSED MULTIPURPOSE PLAYING FIELD
PROPOSED MULTIPURPOSE PLAYING FIELD WITH UNDERDRAINAGE
PROPOSED MULTIPURPOSE TURF PLAYING FIELD AND SIX LANE TRACK
PROPOSED SOFTBALL/ BASEBALL FIELD
PROPOSED TENNIS COURTS
PROPOSED TENNIS COURTS
PROPOSED TENNIS COURTS
PROPOSED ATHLETIC EQUIPMENT HOUSE
EXISTING 1 & 2 STY STUCCO BLDG (TO REMAIN)
EXISTING 1 STY WOOD FRAME BLDG
LAWN
LAWN
LAWN
LAWN
BASEBALL BATTING CAGE
BASKETBALL COURTS
CL CHAIN LINK FENCE
CL CHAIN LINK
CL CHAIN LINK
CL CHAIN LINK